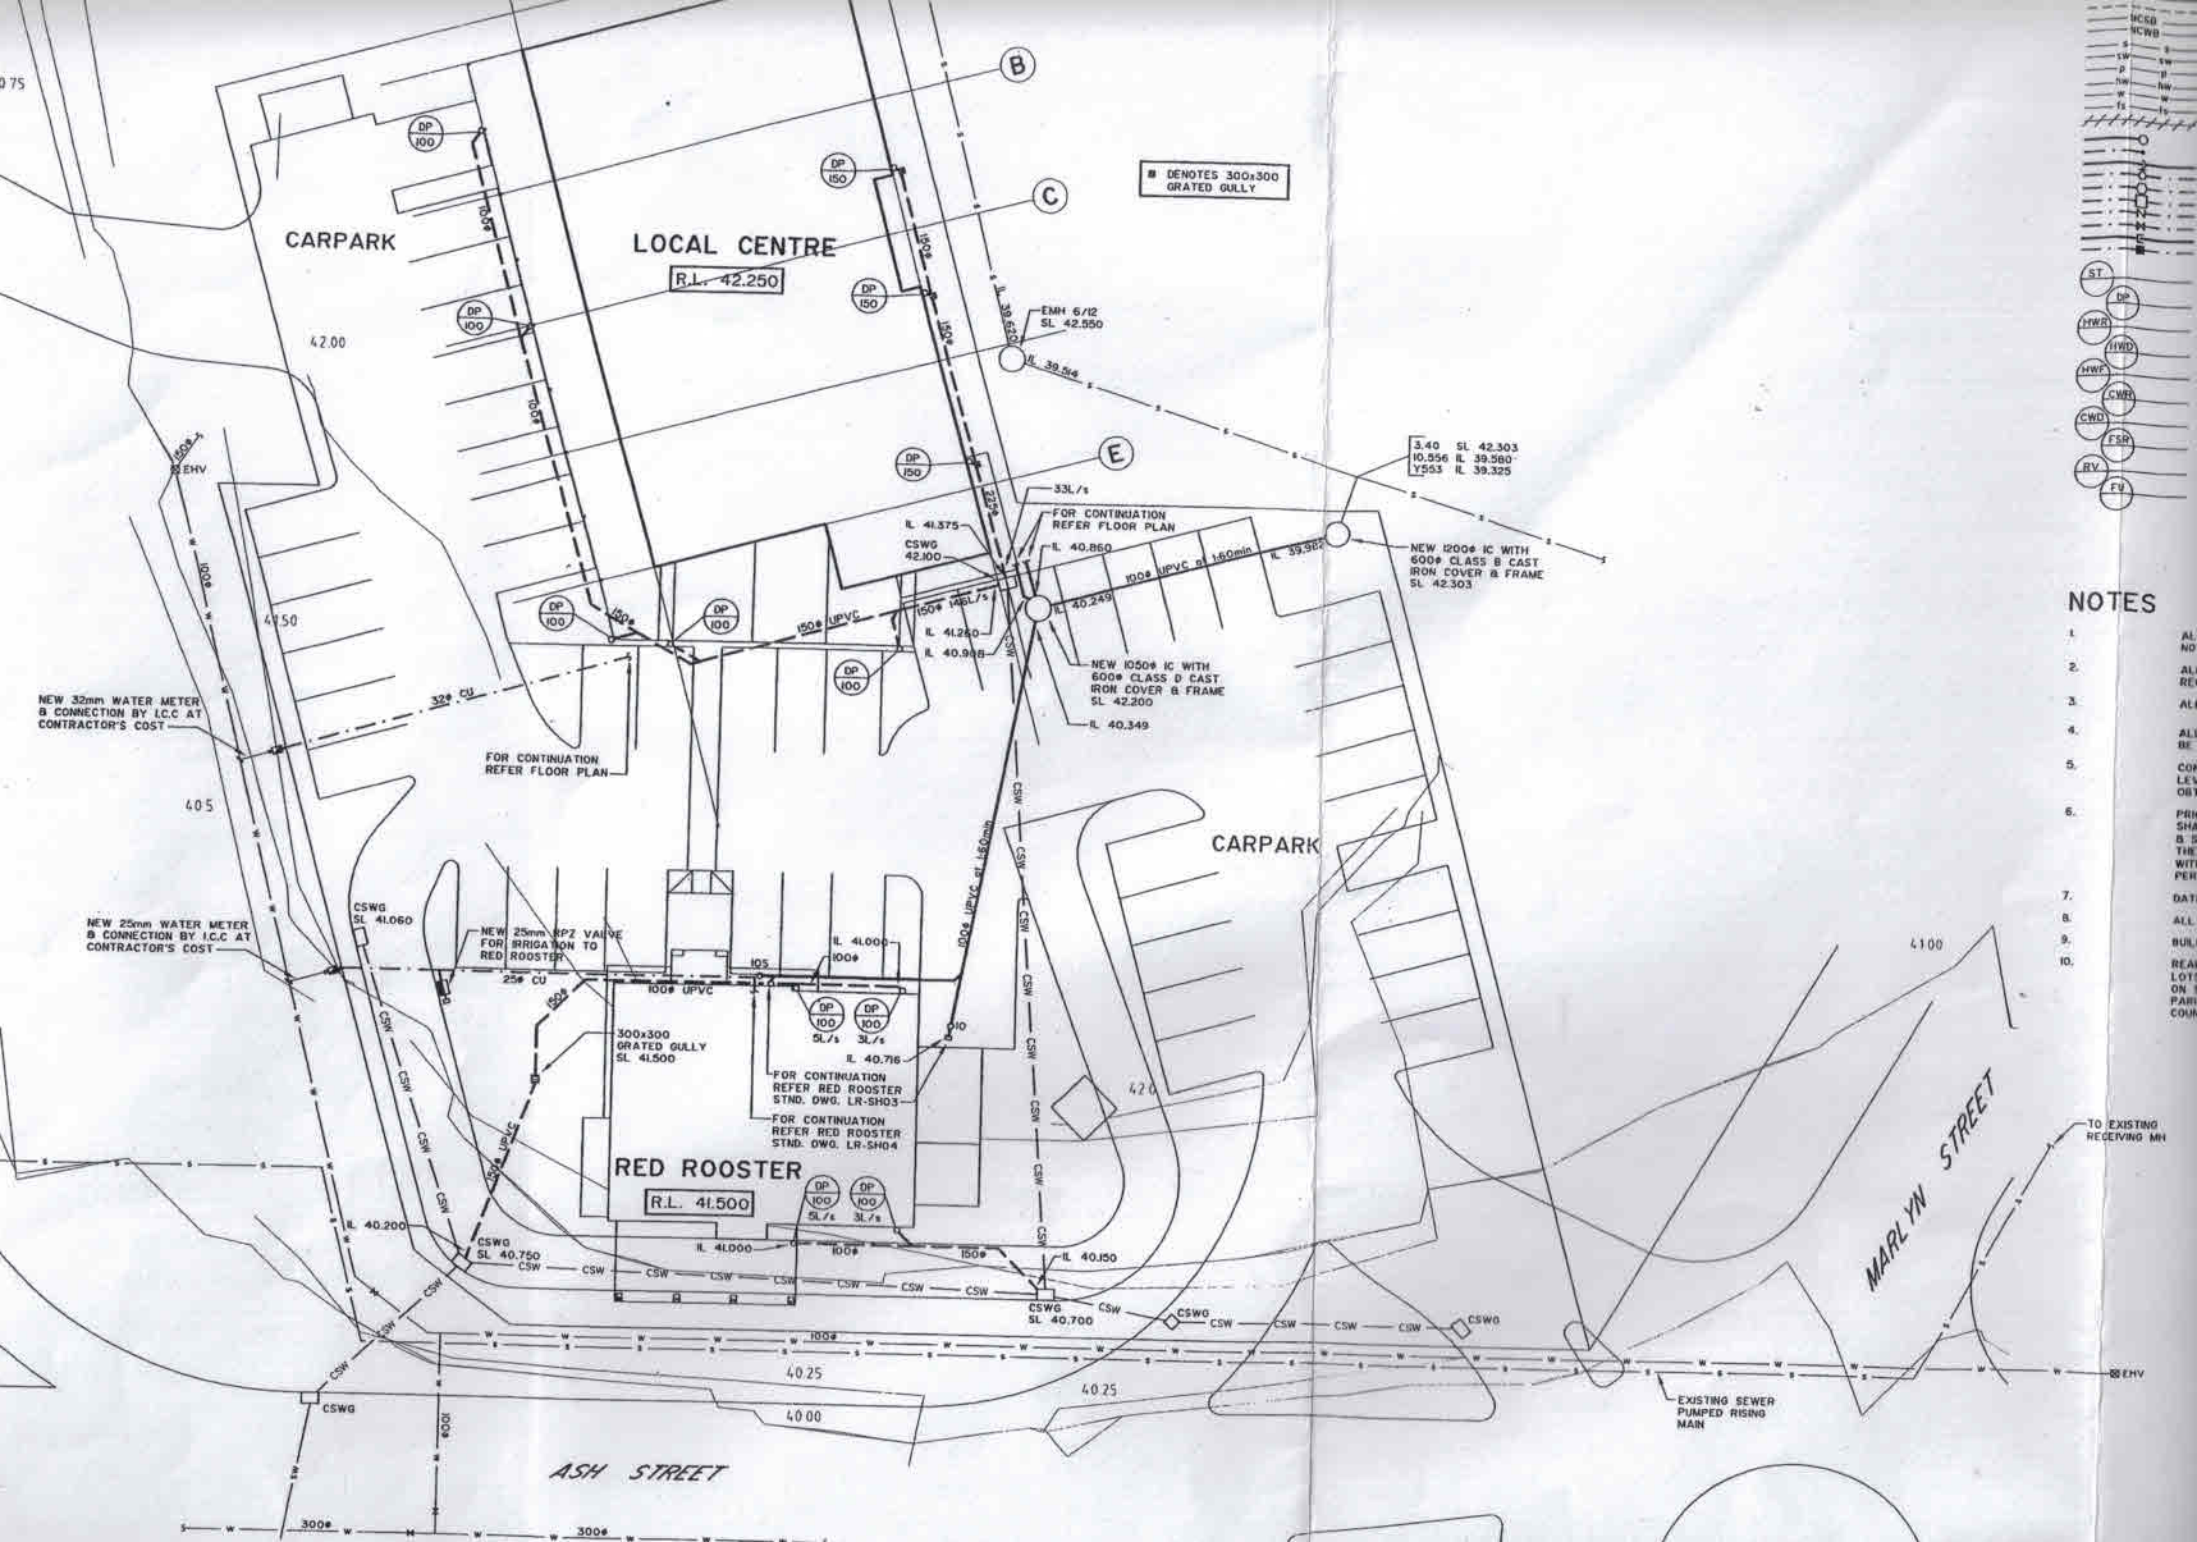
CARPARK
LOCAL CENTRE
R.L. 42.250
RED ROOSTER
R.L. 41.500
CARPARK
MARLYN STREET
ASH STREET
■ DENOTES 300x300 GRATED GULLY
EMH 6/12 SL 42.550
NEW 1200ϕ IC WITH 600ϕ CLASS B CAST IRON COVER & FRAME SL 42.303
NEW 1050ϕ IC WITH 600ϕ CLASS D CAST IRON COVER & FRAME SL 42.200
NEW 32mm WATER METER & CONNECTION BY I.C.C AT CONTRACTOR'S COST
NEW 25mm WATER METER & CONNECTION BY I.C.C AT CONTRACTOR'S COST
NEW 25mm MPZ VALVE FOR IRRIGATION TO RED ROOSTER
300x300 GRATED GULLY SL 41.500
FOR CONTINUATION REFER FLOOR PLAN
FOR CONTINUATION REFER RED ROOSTER STND. DWG. LR-SH03
FOR CONTINUATION REFER RED ROOSTER STND. DWG. LR-SH04
TO EXISTING RECEIVING MH
EXISTING SEWER PUMPED RISING MAIN
NOTES